\\Blhomes\blh company\Auto CAD Shared\houses\PR-757.dwg, 5/27/2005 10:11:10 AM

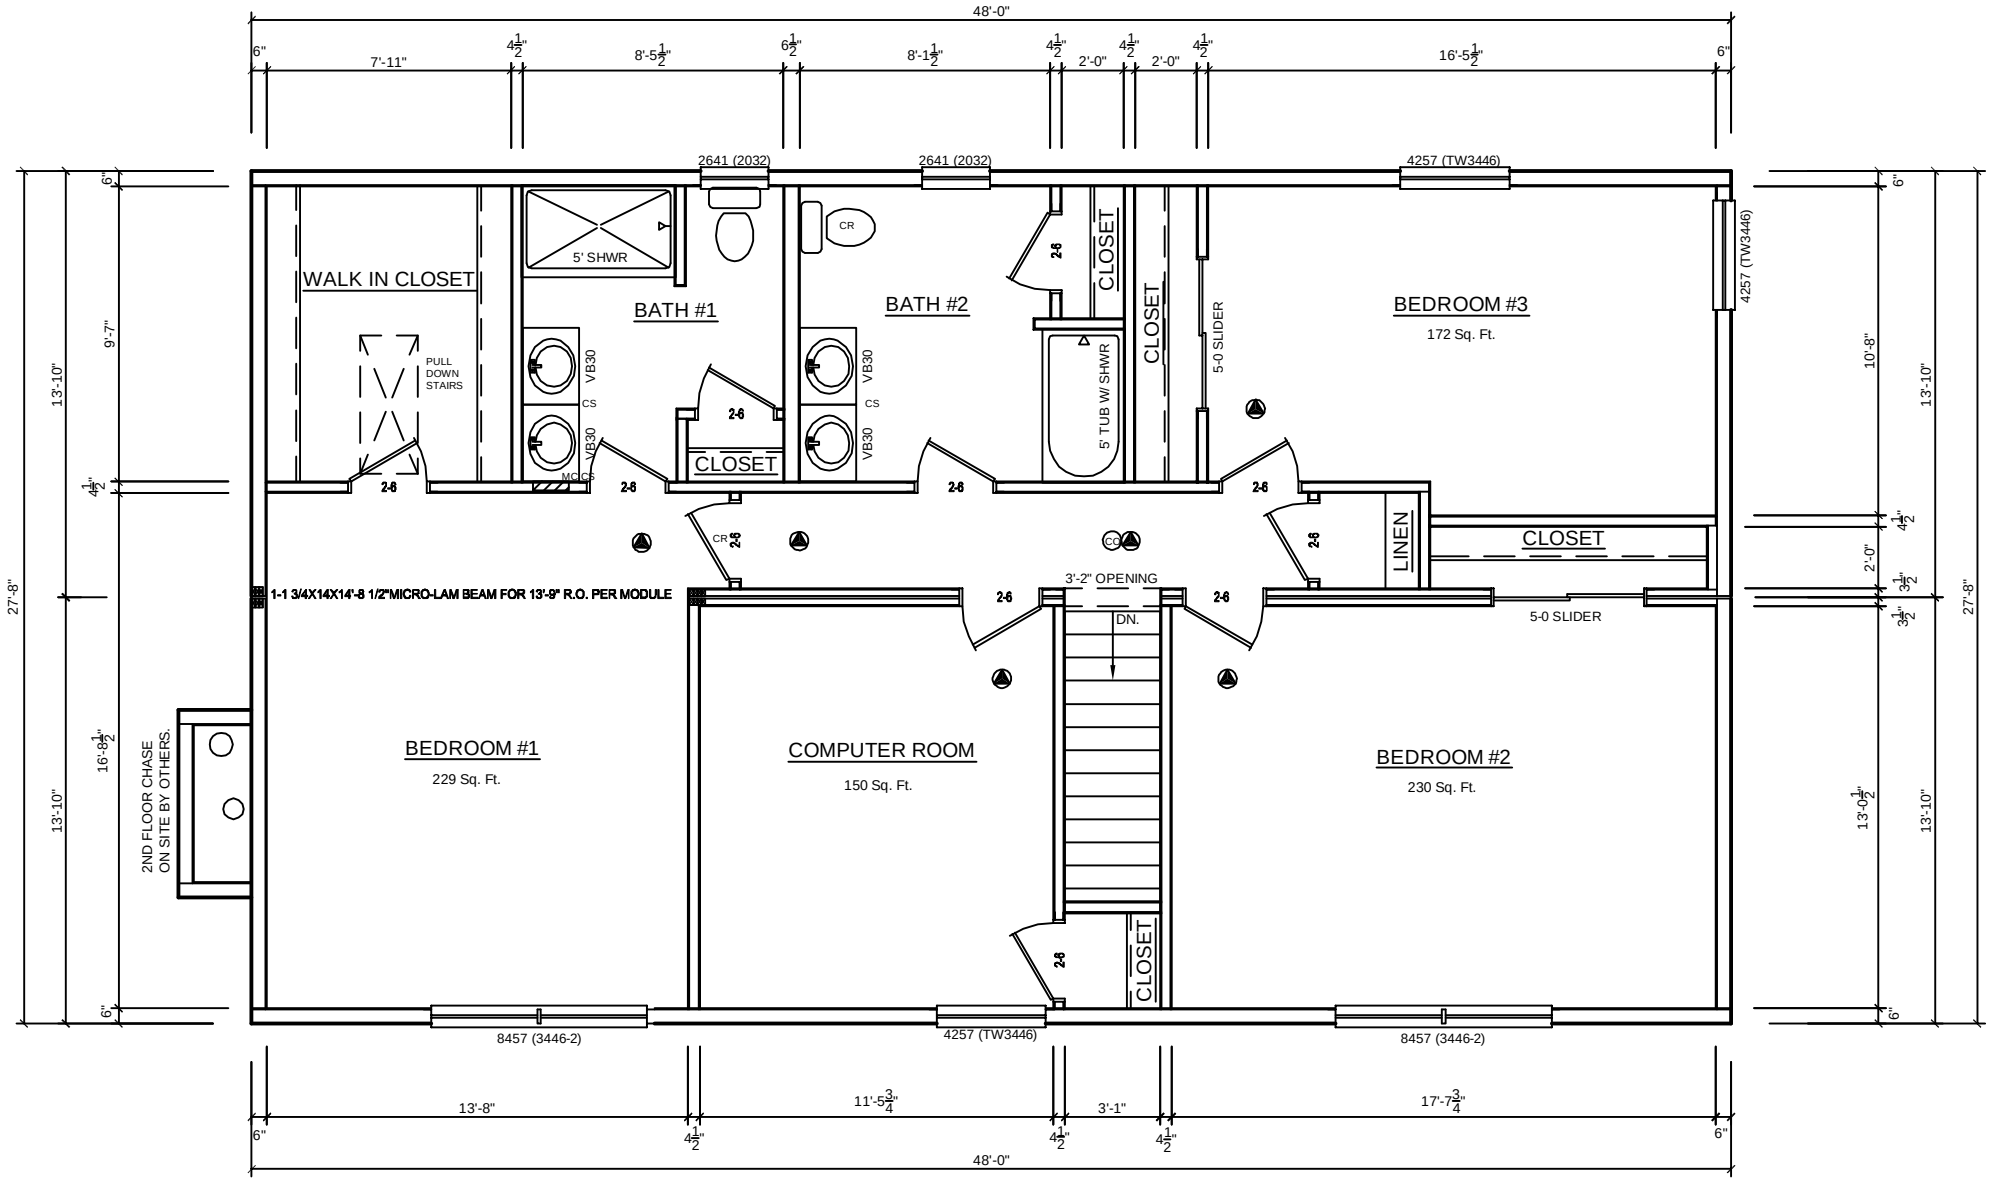

STICKLES 28 X 48 2ND FL
BOWERS/MURRAY/McKENNA
PR-757 55#
ORDER # BL

I HEARBY AUTHORIZE BILL LAKE MODULAR HOMES TO BUILD THIS STRUCTURE AS DEPICTED IN THE ABOVE DRAWING.

DEALER/BUILDER SIGNATURE: _____
CUSTOMER SIGNATURE: _____
DATE: _____

PRELIMINARY: THIS DRAWING IS FOR PRELIMINARY USE ONLY AND HAS NOT HAD A FULL CODE COMPLIANCE AND STRUCTURAL REVIEW. BILL LAKE MODULAR HOMES RESERVE THE RIGHT TO ALTER THE DESIGN AS NEEDED TO MEET OUR AND GOVERNMENT REQUIREMENTS.

AFTER FINAL COMPLIANCE CHECKS ARE MADE, THE BUILDER/DEALER & THE CUSTOMER WILL BE REQUIRED TO SIGN THE FINAL FLOOR PLAN BEFORE PRODUCTION BEGINS.

PDF created with pdfFactory trial version www.pdffactory.com